A1

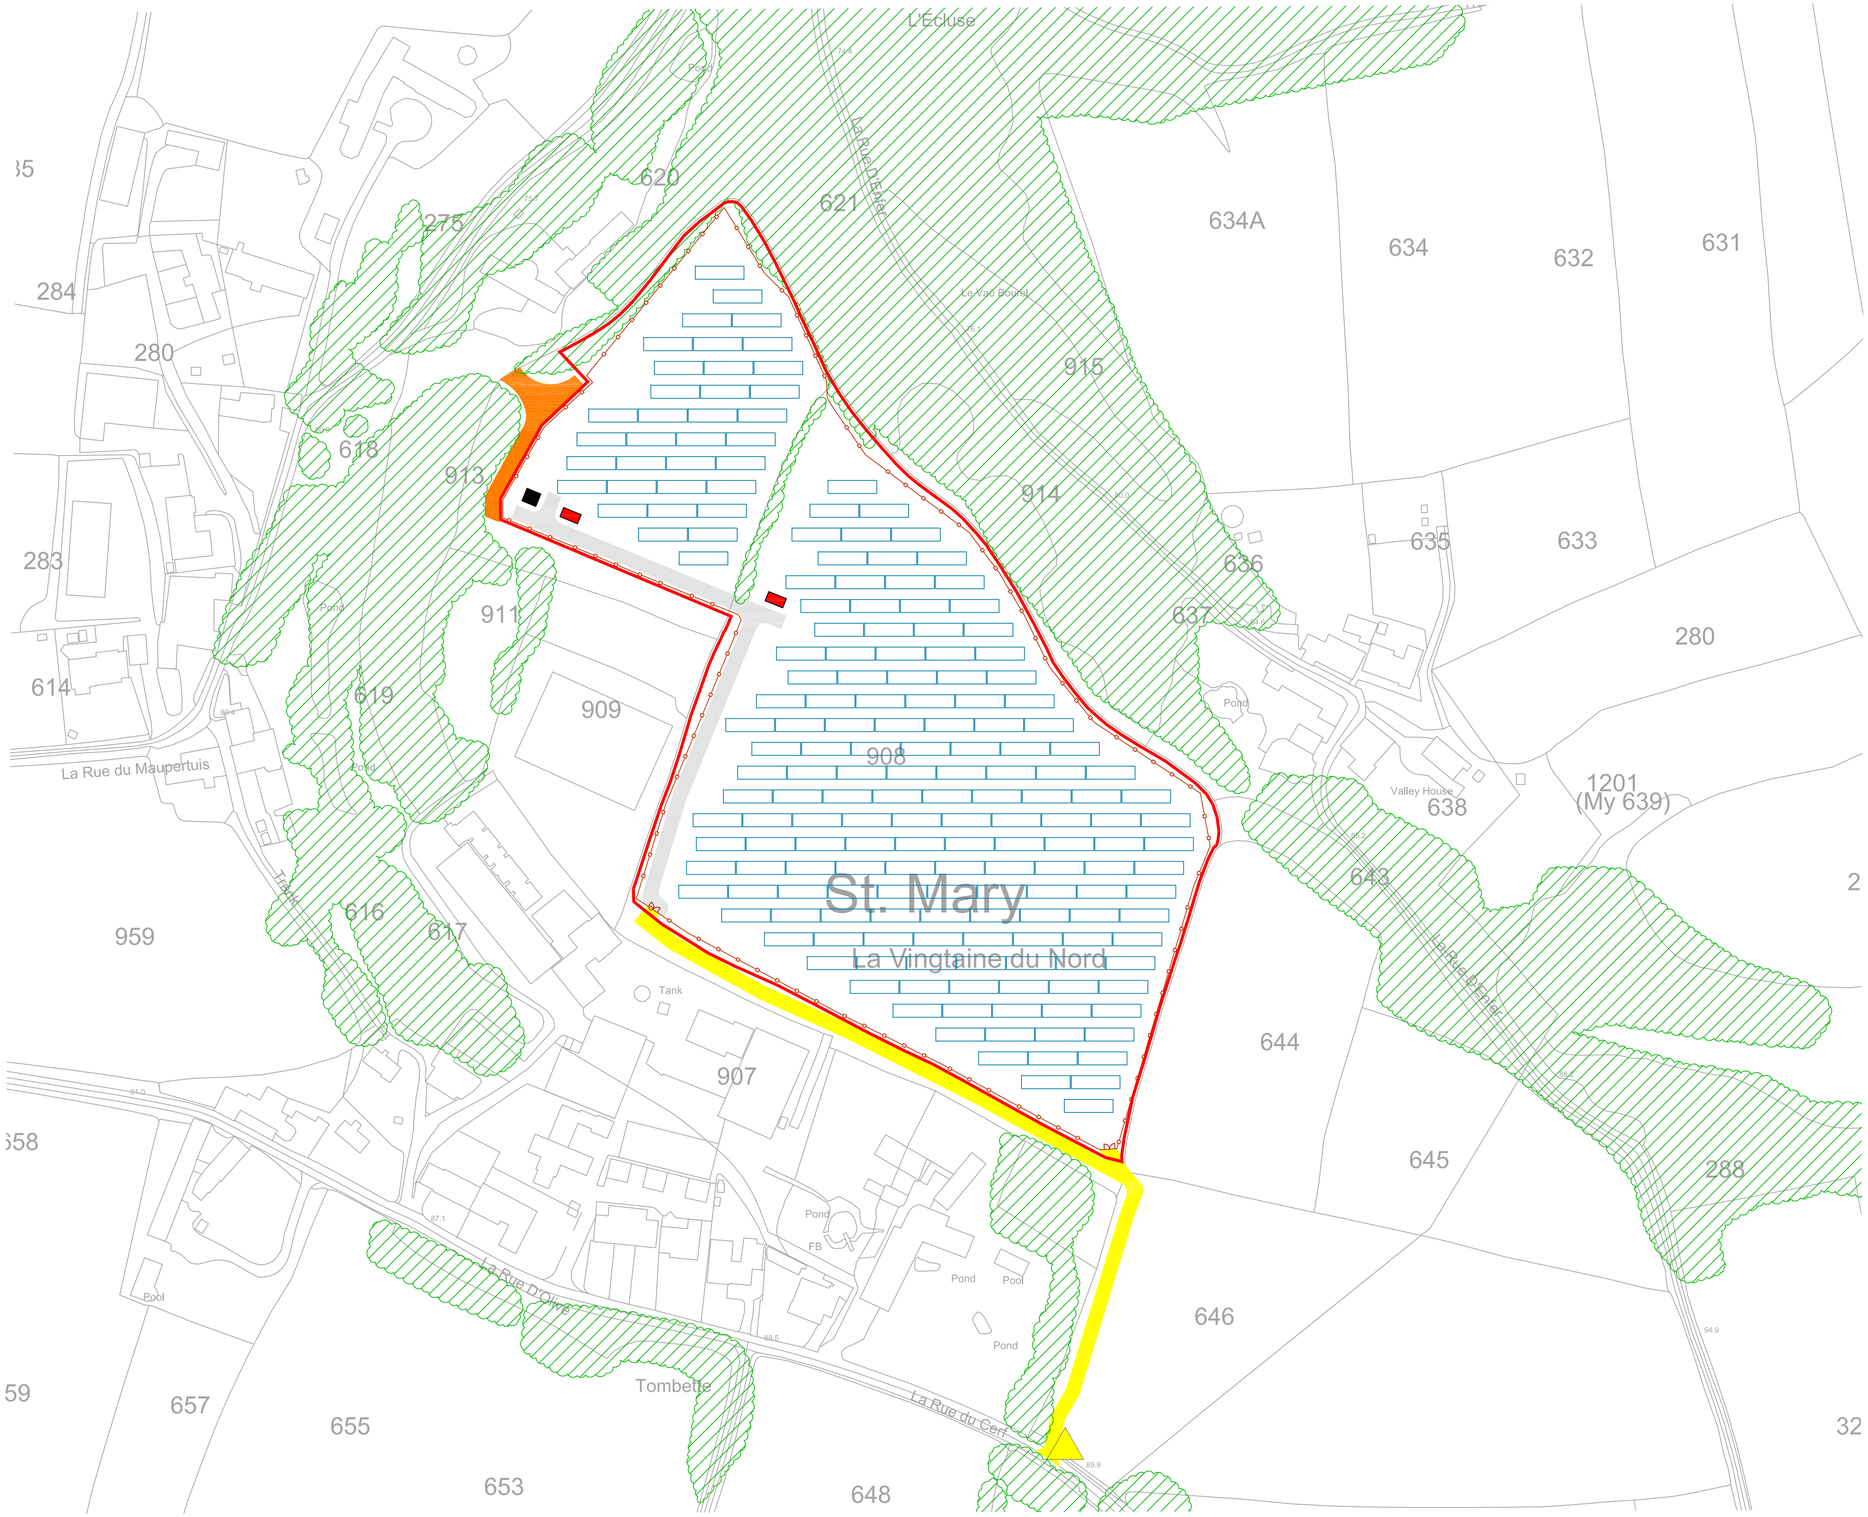

This drawing is the copyright of Jersey Electric and must not be reproduced in whole or in part or used in any manner without their written permission.

Scaled dimensions must not be taken from this drawing. All dimensions are to be confirmed on site prior to commencement of work

Revisions:

Revision	Date	Revision Notes	Drawn	Inspected
01	11.05.23	First Issue	GF	SW

LEGEND:

- PROPOSED SITE
- SITE ACCESS
- RETAINED LANDOWNER ACCESS
- MAINTENANCE TRACK
- PERIMETER FENCELINE

SITE INFRASTRUCTURE:

- PV SOLAR PANEL MODULES
- INVERTER / TX
- DNO SUBSTATION
- SECURITY GATE
- POINT OF CONNECTION

VEGETATION:

- EXISTING VEGETATION

1 RUE D'OLIVE SOLAR FARM SITE LAYOUT PLAN

Scale: 1:1000@A1

0 10 20 30 40 50 60 70 80 90 100m

SCALE 1:1000

Project:

Rue D'Olive

La Rue d'Olive, Jersey, Vingtaine du Nord, St. Mary, Jersey

Jersey Electricity

The Powerhouse, PO BOX 45, Queens Road, St Helier, JE4 8NY
Tel: +44 (0) 1534 505460
Mob: +44 (0) 1534 505050

Drawn by:

CADmando
2D , 3D CAD & BIM SERVICES

CADmando Design & Draughting Solutions Ltd
The Long Barn, The Courtyard, Severn Drive, Tewkesbury Business Park, GL20 8GD

Tel: +44 (0) 1684 850019
Mob: +44 (0) 7814436910

Status:

PLANNING

Drawing Title:

SITE LAYOUT PLAN

Drawn:	Checked:	First Issued:
GF	SW	11.05.2023

Project Code:	Drawing Number:
PV1023-	PL-01

Sheet Size:	Scale:	Revision:
A1	1:1000	01