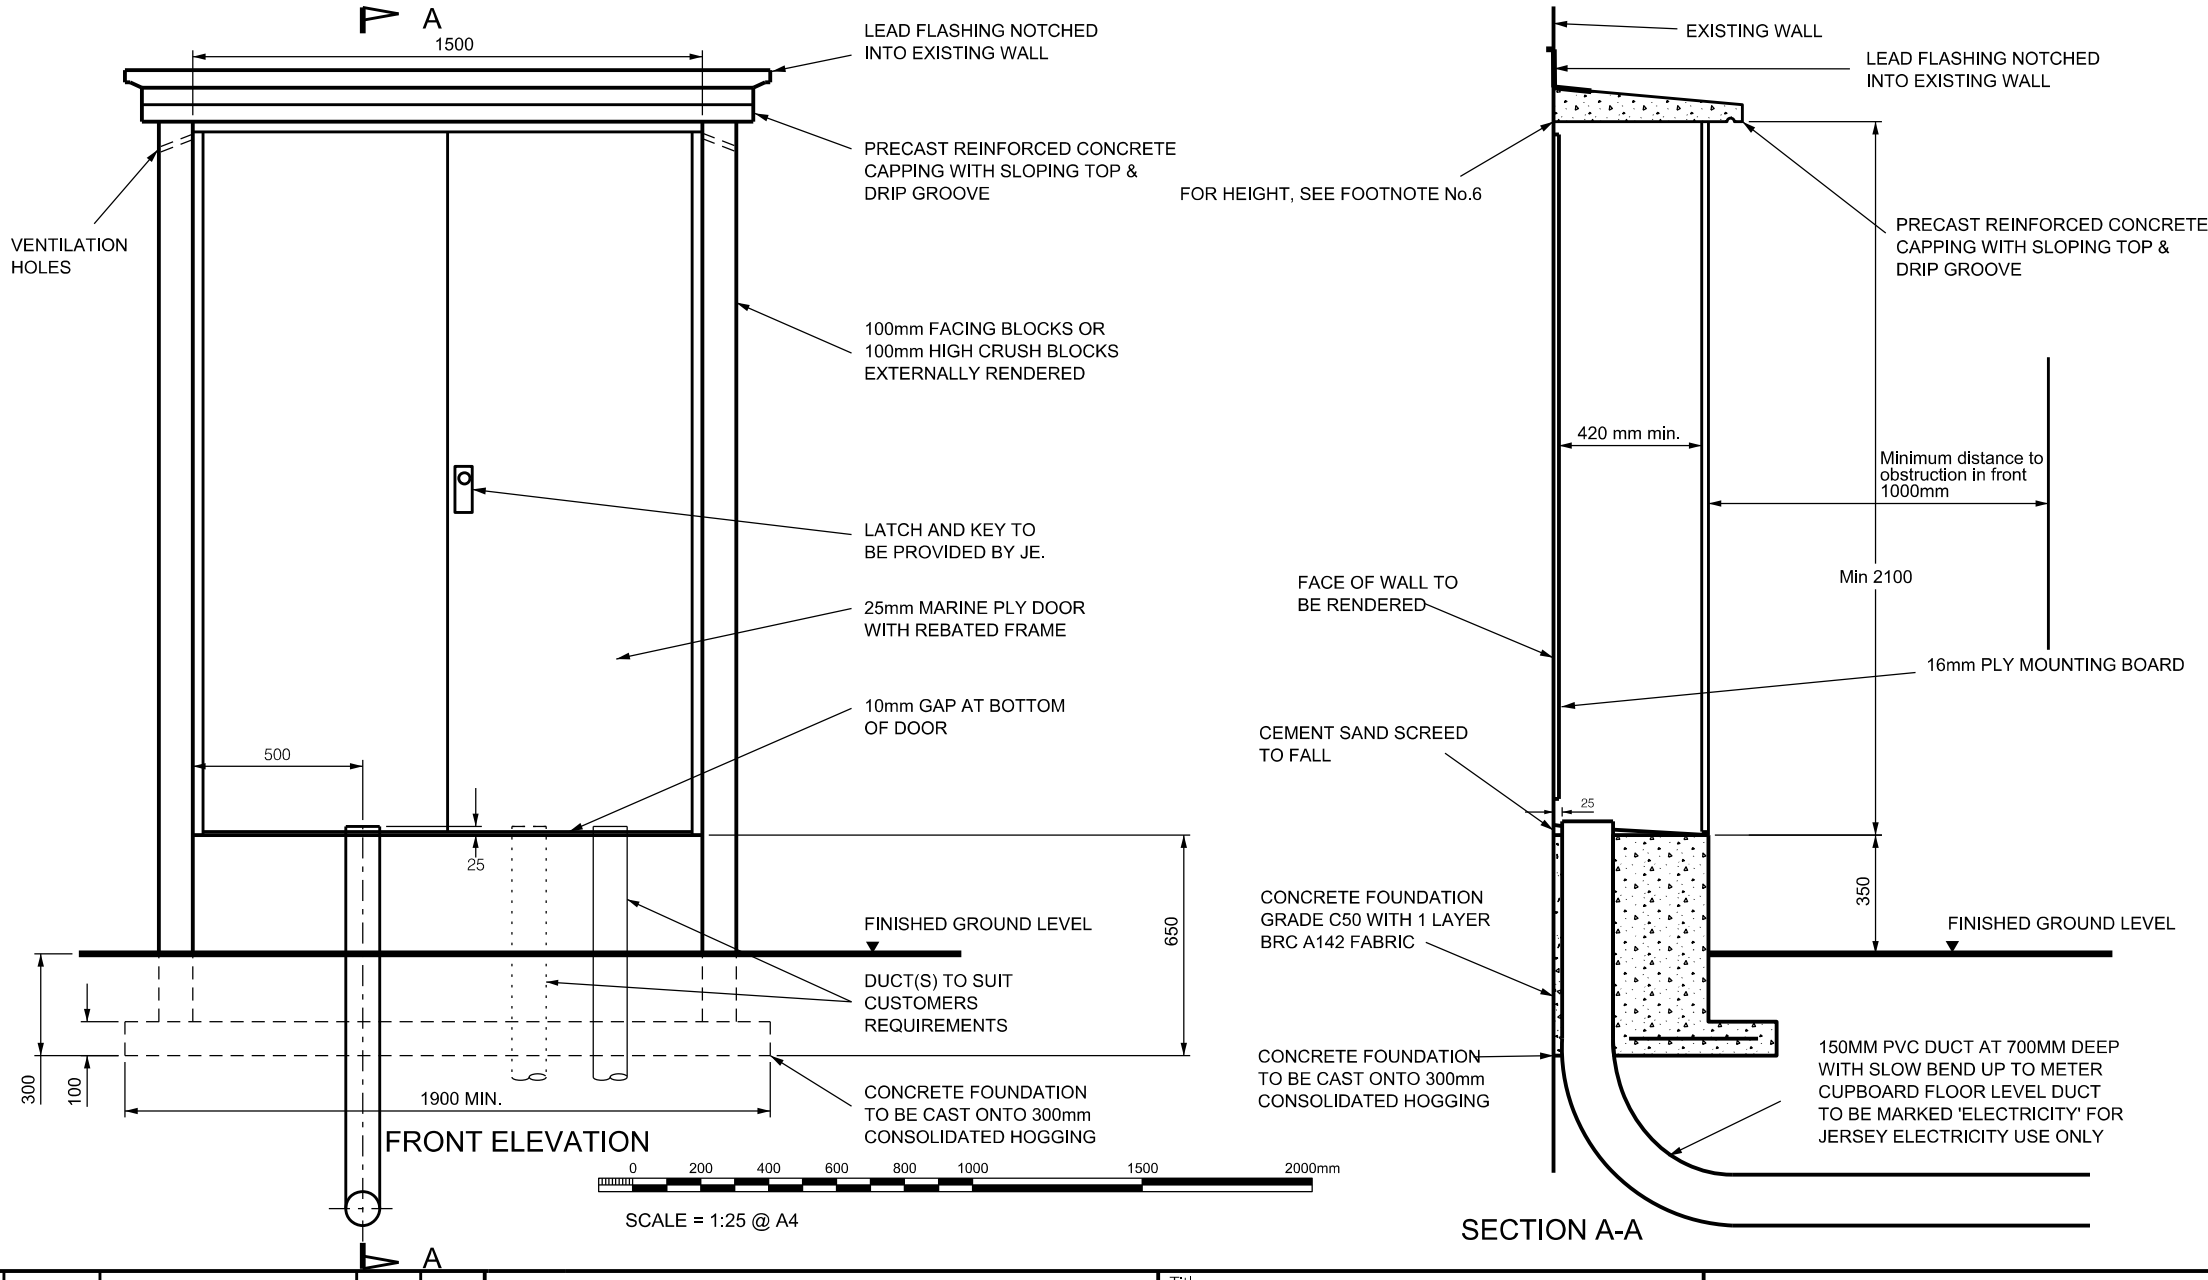

Rev	Date	Description	Drn	Appd
H	01-10-2012	Customer Ducts Added	TSB	EP

NOTES

1. THE METER CUPBOARD IS FOR THE EXCLUSIVE USE OF ELECTRICAL SERVICES AND CONSUMERS SWITCHFUSE.
2. THE APPLICANT IS TO ENSURE THAT THE METER CUPBOARD CONSTRUCTION IS COMPLETELY WATERPROOF, PROPERLY SECURE AND/OR TIED INTO THE EXISTING STRUCTURE.
3. THE REQUIRED LATCH AND KEY MAY BE OBTAINED WITHOUT CHARGE FROM JERSEY ELECTRICITY OFFICES AT LA COLLETTE.
4. ANY PROPOSED ALTERATION TO THE CONSTRUCTION OF A METER CUPBOARD TO BE AGREED WITH JERSEY ELECTRICITY BEFORE CONSTRUCTION
5. SEE JE DRAWING Nos. 206-N21-5 & 206-N21-6 FOR METER AND SERVICE ARRANGEMENTS
6. OWNERSHIP AND MAINTENANCE IS THE RESPONSIBILITY OF THE CUSTOMER

Title

CONSTRUCTION DETAILS FOR TYPICAL EXTERNAL BLOCKBUILT SERVICE & METER CUPBOARD FOR A 200A/400A INDUSTRIAL SERVICE

The Intellectual Property Rights (IPR) ie. Patents, Copyright, Trade Secrets, Design Rights etc., remain strictly the property of 'Jersey Electricity Company plc' and may not be copied and /or reproduced in any form without their 'Express Permission'.

Jersey Electricity plc
The Powerhouse PO Box 45 Queen's Road St. Helier Jersey JE4 8NY
Tel – 01534 505000 Fax – 01534 505011 e-mail – jec@jec.co.uk

Drg. No. 035-R21-1

Revision H